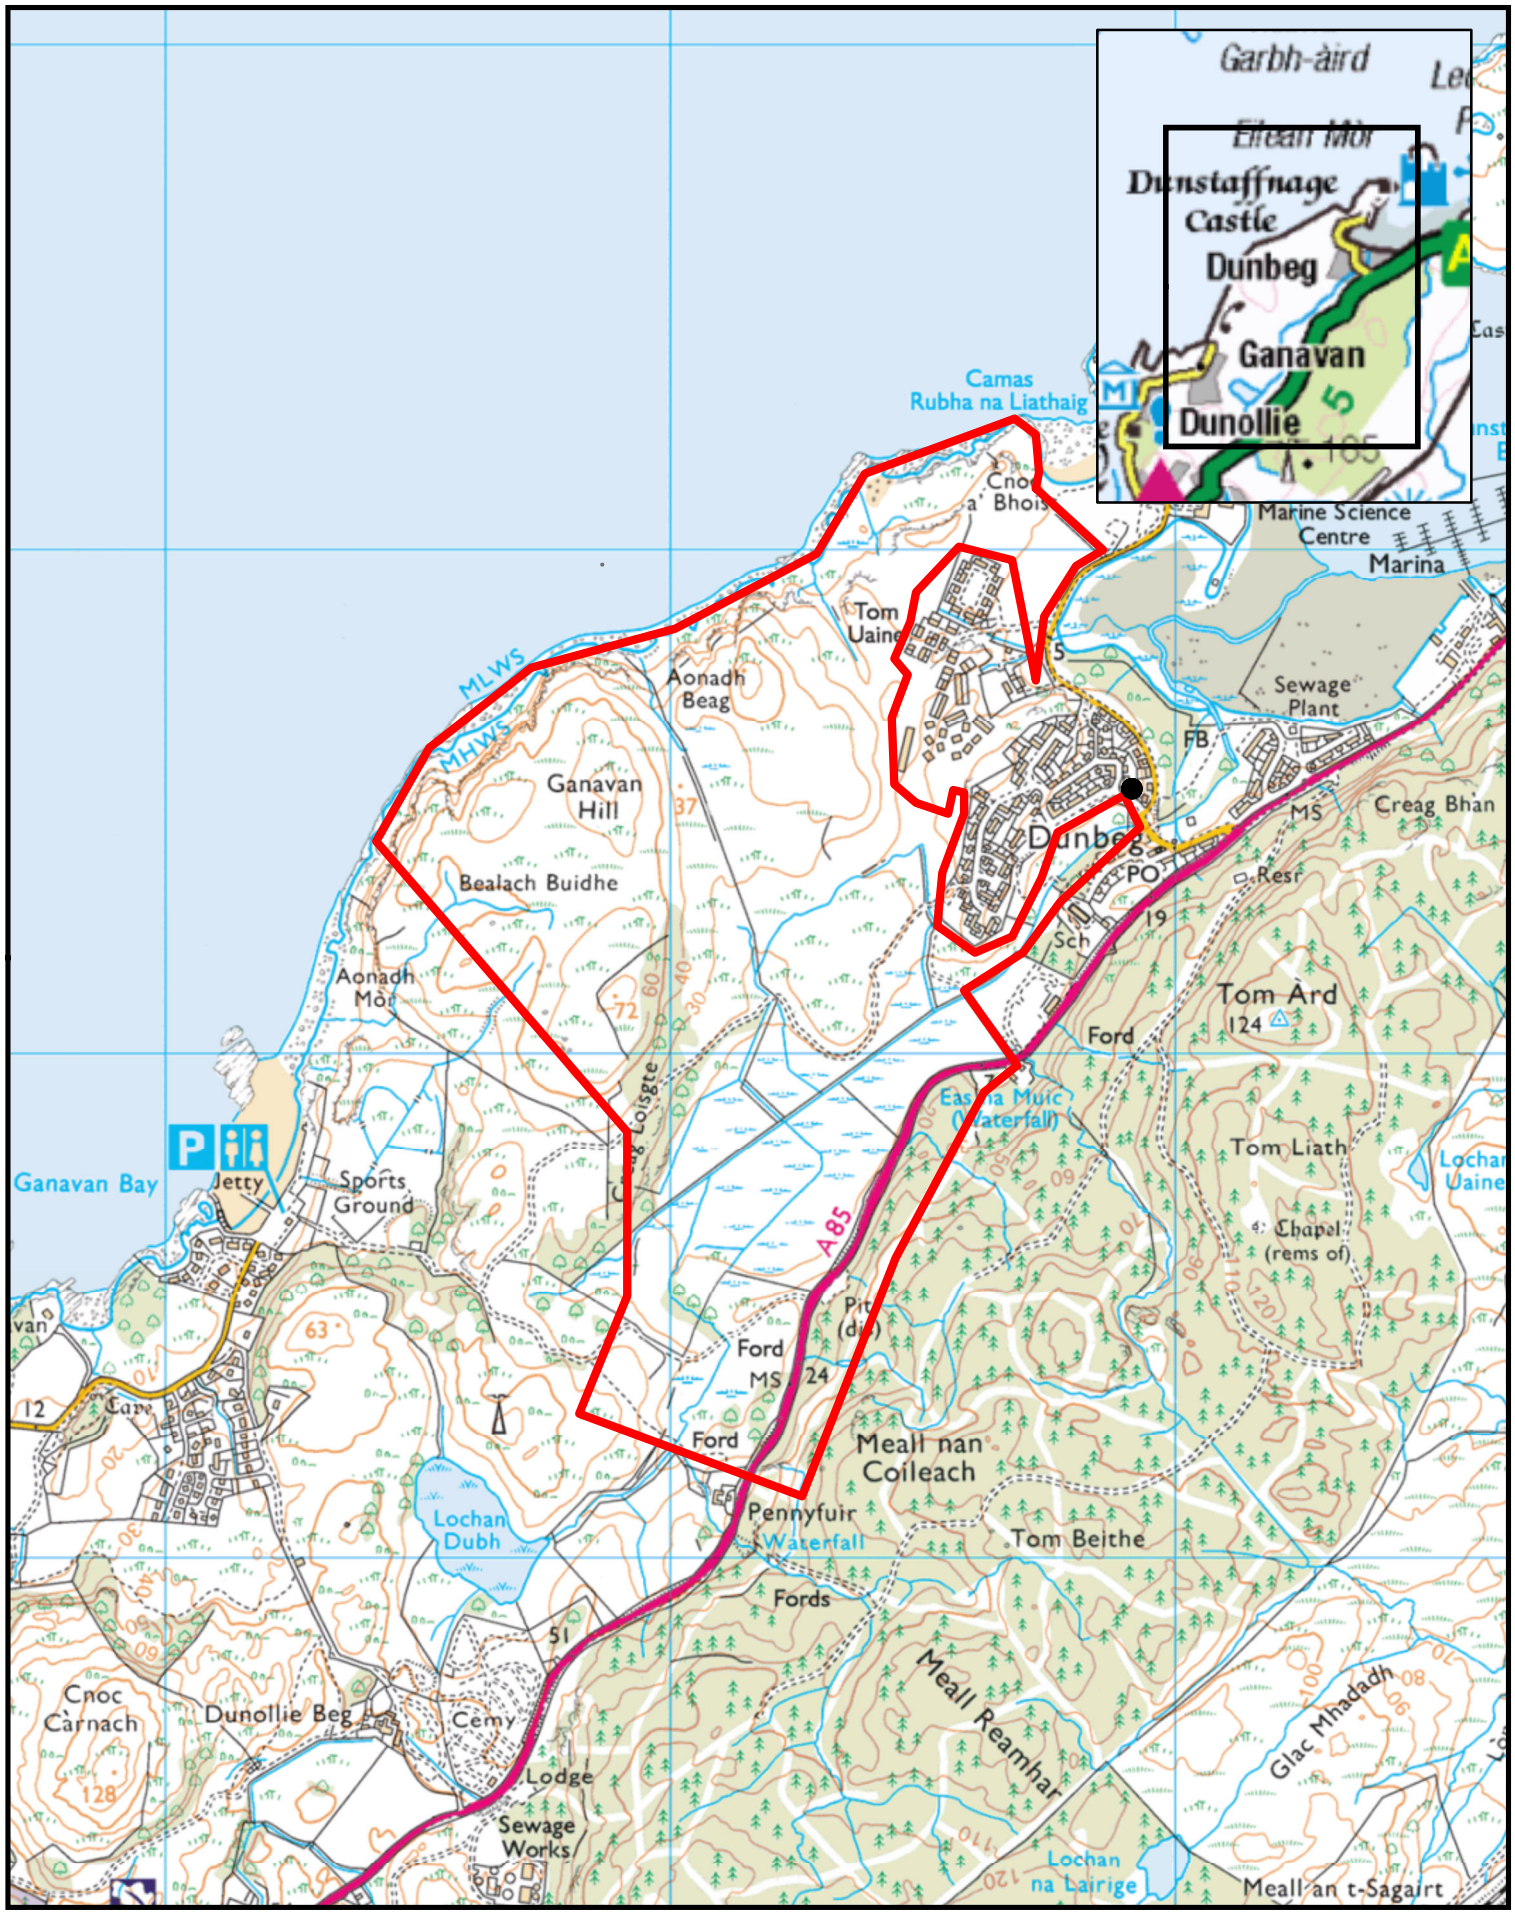

Location Plan Relative to Planning Application:24/01213/PAN

1:15,000

Reproduced from the Ordnance Survey map with the permission of the Controller of Her Majesty's Stationery Office (C) Crown Copyright 2005
Unauthorised reproduction infringes Crown Copyright and may lead to prosecution or Civil Proceedings.
OS License No. XYZ123ABC