ARGYLL & BUTE COUNCIL --- DEVELOPMENT AND INFRASTRUCTURE SERVICES

Road Restrictions in Argyll & Bute Council area
(where multiple MGW restrictions apply on one road, use coloured key to determine section covered)

Road No & Name	Full Route? *(see key if multiple restrictions apply)*	Area	Restrictions (MGW weight)	Order Number - Date of Order
B882 *(Weak Viaf)* Back Brae, Tobermory	No - 0.3km section	Mull	18T	Order No.536 - 29/06/2011 *(See Note 4)*
B8000 *(Weak Road)* Learach-Otter Ferry-Tighnabruaich Road	No (see note 5 to view Restriction Order)	Cowal	10T 7'6" / 2.28M Width 30' Length	Order out for comment
B8025 *(Weak Road)* Crinan Moss-Keills Road	No - 2.5km section *(Also see Bridge Restriction at B8025-010 Bellanoch Bridges & B8025-020 Island Add of 3T)*	Mid Argyll	18T *(3T at Bellanoch Bridge & Island Add Bridge)*	Order No. 474 - 04/06/2007
B8025 *(Weak Road)* Salen-Gruline-Kintoch	No - 19.3km (Section 1)	Mull	33T 8'6" Width 45' Length	Order No.536 - 29/06/2011 *(See Note 4)*
	No - 13.0km (Section 2)		18T	
B8073 *(Weak Road)* Tobermory-Calgary-Gruline	No - 6.0km (Section 1)	Mull	33T	Order No.536 - 29/06/2011 *(See Note 4)*
	No - 4.8km (Section 2)		13T	
	No - 15.3km (Section 3)		33T	
	No - 14.5km (Section 4)		26T 8'6" Width 40' Length	
	No - 11.9km (Section 5)		33T	
C011 *(Weak Road)* Ottehill Road	No (see note 5 to view Restriction Order)	Cowal	3T	Order out for comment
C044 *(Weak Road)* Ulva Ferry Road	Yes	Mull	33T	Order No.536 - 29/06/2011 *(See Note 4)*
C045 *(Weak Road)* Derwig-Tertorai Road	No - 1.3km (Section 1)	Mull	33T	Order No.536 - 29/06/2011 *(See Note 4)*
	No - 4.8km (Section 2)		13T	
	No - 0.8km (Section 3)		26T	
C046 *(Weak Road)* Ardalanish Road	No - 3.1km (Section 1)	Mull	33T	Order No.536 - 29/06/2011 *(See Note 4)*
	No - 9.6km (Section 2)		18T	
	No - 0.8km (Section 3)		33T	
C047 *(Weak Road)* Glengorm Road	No - 1.5km (Section 1)	Mull	33T	Order No.536 - 29/06/2011 *(See Note 4)*
	No - 4.8km (Section 2)		18T	
C048 *(Weak Road)* Carsaig Road	Yes	Mull	13T	Order No.536 - 29/06/2011 *(See Note 4)*
C049 *(Weak Road)* Ardfin Road	Yes	Mull	33T	Order No.536 - 29/06/2011 *(See Note 4)*
C054 *(Weak Road)* Ardura-Lochbuie Road	Yes	Mull	26T	Order No.536 - 29/06/2011 *(See Note 4)*
U003 *(Weak Viaf)* Low Askomill	Yes	Kintyre	18T	Order No. 356 - 06/08/2001
U006 *(Weak Road)* Croig Road	Yes	Mull	33T	Order No.536 - 29/06/2011 *(See Note 4)*
U009 *(Weak Road)* Cuil Road	Yes	Mull	33T	Order No.536 - 29/06/2011 *(See Note 4)*
U012 *(Weak Road)* Kilvaxter Road	Yes	Mull	26T	Order No.536 - 29/06/2011 *(See Note 4)*
U014 *(Weak Road)* Grasspoint	Yes	Mull	18T	Order No.536 - 29/06/2011 *(See Note 4)*
U015 *(Weak Road)* Glenmassan Road	No (see note 5 to view Restriction Order)	Cowal	7.5T	Order out for comment
U016 *(Weak Road)* Craggan Road	Yes	Mull	18T	Order No.536 - 29/06/2011 *(See Note 4)*
U018 *(Weak Road)* Lee-Knockan-Ardfun	Yes	Mull	33T	Order No.536 - 29/06/2011 *(See Note 4)*
U019 *(Weak Road)* Drimvore to Crinan Ferry Road	No - 0.9km section	Mid Argyll	18T	Order No. 474 04/06/2007
U019 *(Weak Road)* Cruaban Road	Yes	Cowal	7.5T 7'6" / 2.28M Width 30' Length	Order out for comment
U020 *(Weak Road)* Uaskin Road	Yes	Mull	18T 12m Length	Order No.536 - 29/06/2011 *(See Note 4)*
U021 *(Viaf)* *(Weak Road)* Kintra Road	Yes	Mull	18T	Order No.536 - 29/06/2011 *(See Note 4)*
U021 *(Cowal)* *(Weak Road)* Ormidale Road	Yes	Cowal	7.5T 7'6" / 2.28M Width 30' Length	Order out for comment
U022 *(Weak Road)* Glendaruel West	Yes *(Also see Bridge Restriction at U022-050 Kilbridemore of 3T)*	Cowal	7.5T *(3T at Kilbridemore)* 7'6" / 2.28M Width 30' Length	Order out for comment
U026 *(Weak Road)* Portavadie	Yes	Cowal	26T 8'6" Width 45' Length	Order No. 447 - 08/05/2006
U027 *(Weak Road)* Milhouse-Ardlamont Road (south of Milhouse Bridge)	No (see note 5 to view Restriction Order)	Cowal	7.5T 7'6" / 2.28M Width 30' Length	Order out for comment
U027 *(Weak Road)* Milhouse-Ardlamont Road (inc Milhouse Bridge)	No (see note 5 to view Restriction Order)	Cowal	18T 7'6" / 2.28M Width 30' Length	Order out for comment
U035 *(Weak Road)* Mossa Road, Connel	No - 1.3km section	Lorn	13T	Order No. 446 - 30/01/2006
U036 *(Weak Road)* Bardslevach Road	Yes	Mid Argyll	18T	Order No. 474 - 04/06/2007
U042 *(Weak Road)* Kilfinichen-Tiroan Road	Yes	Mull	18T	Order No.536 - 29/06/2011 *(See Note 4)*
U046 *(Weak Road)* Crinan Canal Towpath, Cairnbaan	Yes	Mid Argyll	18T	Order No.470 - 12/03/2007
U050 *(Weak Road)* West Bank Road, Ardrishaig	No -0.8km section	Mid Argyll	10T	Order No. 520 - 15/05/2006
U070 *(Weak Road)* Calgary Holdings Road	Yes	Mull	26T	Order No.536 - 29/06/2011 *(See Note 4)*
U071 *(Weak Road)* Knockavelogan Road	Yes	Mull	33T	Order No.536 - 29/06/2011 *(See Note 4)*
U075 *(Weak Road)* Scoor Road	Yes	Mull	33T	Order No.536 - 29/06/2011 *(See Note 4)*
U076 *(Weak Road)* Balmeanach Road	Yes	Mull	33T	Order No.536 - 29/06/2011 *(See Note 4)*

Bridge Restrictions in Argyll & Bute Council area

Road No. & Name	Bridge No. & Name	Grid Ref	Area	Restriction (MGW)	Order Number - Date of Order
A846 Port Askaig-Ardbeg Road	A846-239 LAGGAN OLD *(Weak Bridge)*	NR30945693	Islay	10T	Order No 362 - 14th Oct 2002
B8025 Crinan Moss-Keills Road	B8025-020 ISLAND ADD *(Weak Bridge)*	NR80409240	Mid Argyll	3T	Order No 446 - 1st May 2006
B8025 Crinan Moss-Keills Road	B8025-030 BELLANOCH - Scottish Canals (Weak Bridge)	NR80409236	Mid Argyll	3T	Order No 412 - 29th Jul 2005
B841 Cairnbaan to Crinan	B841-030 CRINAN FERRY SWING - Scottish Canals (Weak Bridge)	NR79309378	Mid Argyll	3T	Order No 328 - 4th Sep 2000
B866 Knockchoul Road	B866-020 GLACHAVOIL *(Weak Bridge)*	NS02277560	Cowal	7.5T	Order No 375 - 26th May 2003
C012 Glen Road	C012-050 WILNDRY SCHOOL *(Weak Bridge)*	NR36345976	Islay	13T	Order No 362 - 14th Oct 2002
C038 Kilmichael Glen Road	C038-010 BRIDGE NO *(Weak Bridge)*	NR85289262	Mid Argyll	18T	Order No 295 - 1998
C038 Kilmichael Glen Road	C038-050 BARBILOLOCH *(Weak Bridge)*	NR87470101	Mid Argyll	18T	Order No 363 - 14th Oct 2002
C043 Ardrishaig Back Roads	C043-010 LOCK No.4 - Scottish Canals (Weak Bridge)	NR85128578	Mid Argyll	3T	Order No 413 - 29th Jul 2005
C057 Strachur-Glenbranter Road	C057-010 OLD BALLIEBEG *(Weak Bridge)*	NS09909965	Cowal	18T	Order No 375 - 26th May 2003
U010 Auchendrain-Brenachoille Road	U010-090 LEACANN (BRE NACHOILLE) *(Weak Bridge)*	NN01960275	Mid Argyll	7.5T	Order No 363 - 14th Oct 2002
U019 Brandon Street	U019-100 BRANDON STREET *(Weak Bridge)*	NS17857726	Cowal	7.5T	Order No 375 - 26th May 2003
U021 Big Strand Road	U021-020 IRON *(Weak Bridge)*	NR30435548	Islay	3T	Order No 362 - 14th Oct 2002
U022 Glendaruel West Road	U022-050 GLENDARUEL *(Weak Bridge)*	NR99628446	Cowal	7.5T	Order No 375 - 26th May 2003
U027 Milhouse-Ardlamont Road	U027-010 MILLHOUSE *(Weak Bridge)*	NR95897013	Cowal	18T	Order No 375 - 26th May 2003
U031 Innellan Back Roads	U031-010 NEWTON BURN *(Weak Bridge)*	NS14587018	Cowal	10T	Order No 375 - 26th May 2003
U042 Inverlibb-Port Appin	U042-100 ARDS HOTEL *(Weak Bridge)*	NM91144503	Lorn	10T	Order No 373 - 19th May 2003
U044 Sorobia Lane	U044-020 SOROBA LANE	NM85962980	Lorn	Bus/Taxi/HGV	Order No 291 - 1995
U046 Kilbride Road	U046-010 KILBRIDE *(Weak Bridge)*	NS16587660	Cowal	10T	Order No 375 - 26th May 2003

Height Restrictions on public roads in Argyll & Bute Council area

Road No	Bridge No. & Name	Grid Ref	Area	Max Headroom	
A82(T)	A82(T) 210 STONEWGLLAN FOOTBRIDGE (Trunk) (Not Signed)	NS36998161	Lomond	5.61m	18' 5"
A83(T)	A83(T) 010 WEST HIGHLAND RAILWAY (Trunk)	NN30780427	Lomond	4.88m	**16' 0"**
A85(T)	A85(T) 650 ACHNACLOCH RAILWAY (Trunk) (Arch)	NM95283339	Lorn	4.26m	**14' 0"**
A828(T)	A828(T) 010 CONNEL BRIDGE (Trunk)	NM91111449	Lorn	**4.2m**	**13' 9"**
A85(T)	A85 under A828(T) 010 A85 under CONNEL BRIDGE (Trunk) (Not Signed) (Arch)	NM91143437	Lorn	**6.19m**	**20' 3"**
A814	A814-240 WHISTLEFIELD NORTH	NS23549312	Lomond	4.19m	**13' 9"**
A816 Sorobia Road	A816-180 FADER GLYNN (Not Signed)	NM85828873	Lorn	5.02m	16' 8"
A819 (Inveraray)	A819-005 INVERARAY ARCH (Not Signed from A83) (Arch)	NN09500861	Mid Argyll	4.57m	**15'0"**
C032 (Glencruitten)	C032-005 GLENCRUITTEN RAILWAY	NM87962990	Lorn	3.51m	**11' 6"**
C070 Glen Fruin Road	C070-010 WEST HIGHLAND RAILWAY GLEN FRUIN	NS25078941	Lomond	3.12m	**10' 3"**
U019 (Connel)	U019-040 RAILWAY SOUTH	NM91123406	Lorn	3.96m	**13'**
U029 Brocroy Road	U029-005 BROCHROY RAILWAY	NN00925121	Lorn	3.43m	**11' 3"**
U030 Inverawe Road	U030-010 INVERAWE RAILWAY	NN03213000	Lorn	3.81m	**12' 6"**
U079 Achaleven Road	U079-010 ACHALEVEN RAILWAY	NM91873410	Lorn	2.51m	**8' 3"**
U096 Balindore Road	U096-010 BALINDORE RAILWAY	NM99463133	Lorn	4.19m	**13' 9"**
U134 Loch Creran Loop Road	A828 / U134-002 U134 LOCH CREARAN SOUTH under A828 CREAGAN BRIDGE (Not Signed)	NM97814428	Lorn	5.02m	16'5"
U220 Mosaicbrook Place	U220-020 MONAE BROOK PLACE	NS30878164	Lomond	4.72m	**15' 6"**

Width Restrictions on public roads in Argyll & Bute Council area

Bridge No	Bridge No. & Name	Grid Ref	Area	Max Width (m. & ft.)
A819	A819-005 INVERARAY ARCH (Not Signed)	NN09500861	Mid Argyll	3m 9' 10"

Pier Restrictions in Argyll & Bute Council area

Pier No.	Pier Name	Grid Ref	Area	Restrictions
3	BRUICHLADDICH	NR26506090	Islay	26T MGW
4	CRAIGHOUSE	NR53006700	Jura	26T MGW Only one vehicle over 15T at any time. Timber stack maximum 5m height on pier
8	DUNOON	NS17707650	Cowal	No vehicular access
23	TAYNILDAN	NR89304660	Kintyre	0T MGW, Pedestrian loading only - relates to aligning timber structure only - slipway not restricted

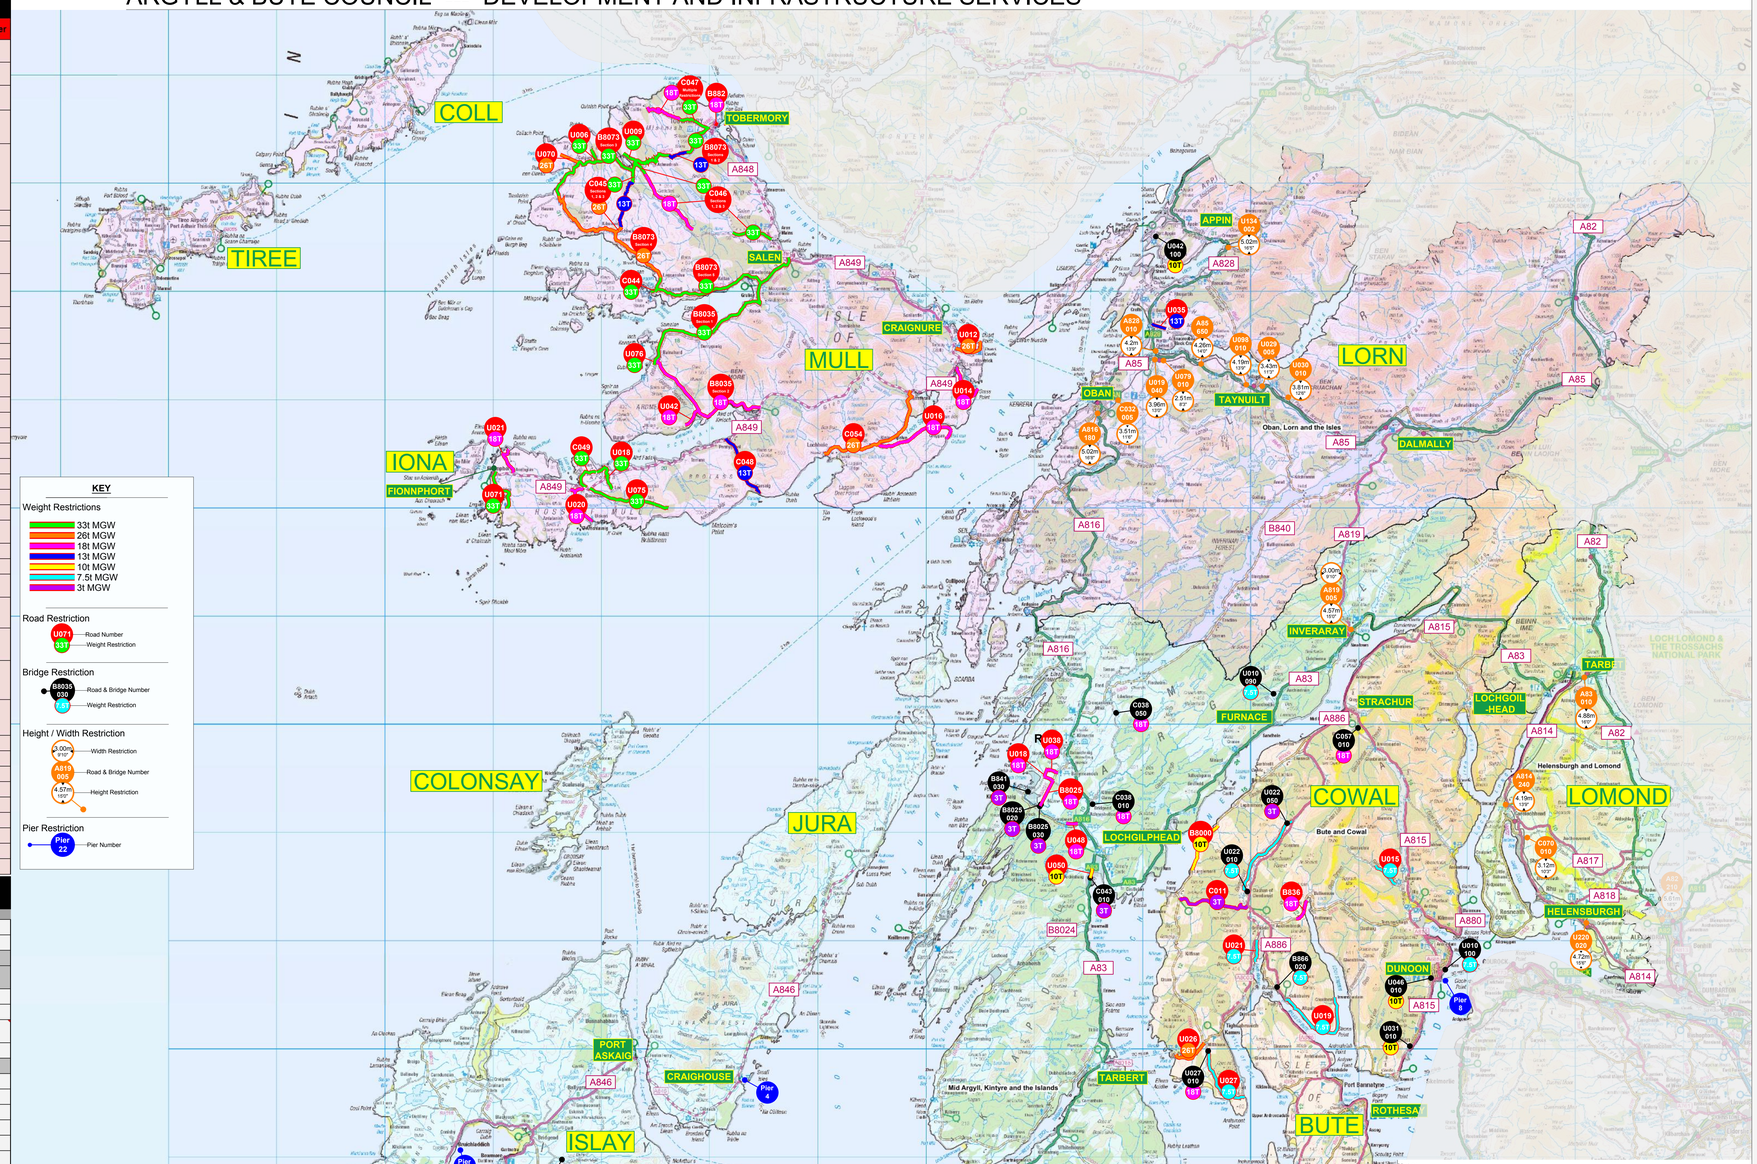

Notes:

1) For further information, please contact:
abnormalloads@argyll-bute.gov.uk

2) For information on restrictions on the Trunk Road network which includes the A82, A83, A85 and A828 in Argyll & Bute (shown here as "(Trunk)" on bridge descriptions), please visit the Traffic Scotland website at:
https://trafficscotland.org/freight/

3) For information on restrictions on Scottish Canals' network which includes the Crinan Canal in Argyll & Bute (shown here as " - Scottish Canals" on bridge descriptions), please contact Scottish Canals at
SCAbnormal.Loads@scottishcanals.co.uk

4) Mull Roads Weight Restrictions. An exemption system has been introduced permitting vehicles with a plated MGW greater than a particular roads restriction to travel along such a road provided the GROSS VEHICLE WEIGHT (GVW) does not exceed the route MGW restriction. Applications can be made at:
https://www.argyll-bute.gov.uk/mull-roads-weight-restrictions—exemption-procedures

5) To read Traffic Orders relating to weight restrictions for Argyll & Bute Council infrastructure:
https://www.argyll-bute.gov.uk/transport-and-streets/our-roads-regulations-and-limits

© Crown copyright and database right 2017. All right reserved. Ordnance Survey Licence number 100023368

SUFFIX	REVISION	INIT.	DATE	INIT.	DATE
		PREPARED BY		APPROVED BY	
d	- Kilbridemore Bridge U022-010 Restriction removed. - Craighouse Pier restriction details clarified - Removed "Wall" from title.	JS	03/09/2018	JS	03/09/2018
c	- Corrected road number for Back Brae B882 on map	JS	09/09/2017	WAM	09/09/2017
b	- Knock Bridge B8035-030 Restriction / Closure removed	JS	16/06/2017	WAM	16/06/2017
a	- Updated Knock Bridge B8035-030 Information - Clarified information on Restricted Roads which also have a Bridge Restriction - Corrected note references	JS	16/05/2017	WAM	16/05/2017

Director of Development and Infrastructure Services
Pippa Milne

DESIGN OFFICE,
MANSE BRAE, LOCHGILPHEAD, ARGYLL, PA31 8RD

TITLE

ROAD, BRIDGE & PIER RESTRICTIONS

ARGYLL & BUTE

PLAN

SCALES	NTS		
DESIGNED BY	JS	DRAWING No.	00022-02/002d
DRAWN BY	JS		
CHECKED BY	WAM		
APPROVED BY	WAM		
DATE	28/09/2018		

Argyll Bute COUNCIL